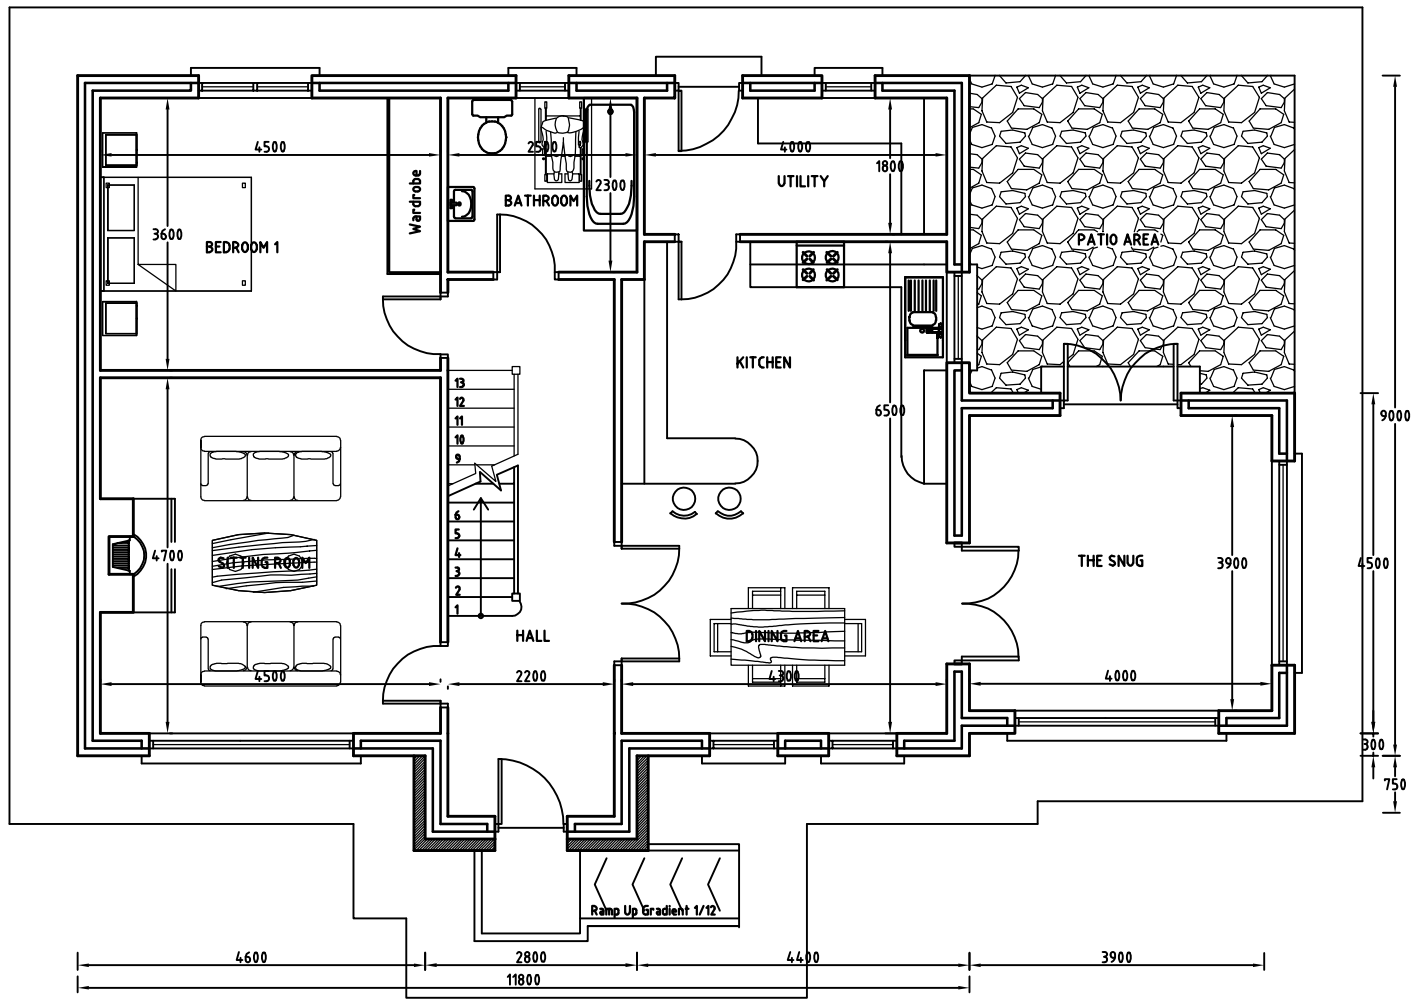

GROUND FLOOR LAYOUT PLAN

FRONT ELEVATION

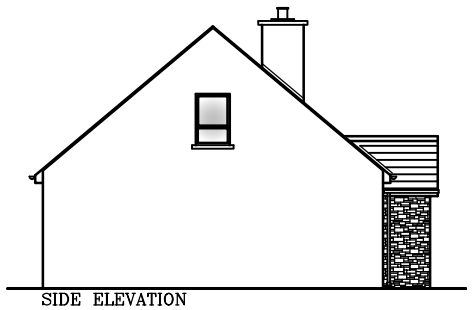

SIDE ELEVATION

REAR ELEVATION

GROUND FLOOR AREA = 107 sq. m. (1151 sq. ft.)
ATTIC FLOOR AREA = 57 sq. m. (613 sq. ft.)
TOTAL FLOOR AREA = 164 sq. m. (1764 sq. ft.).

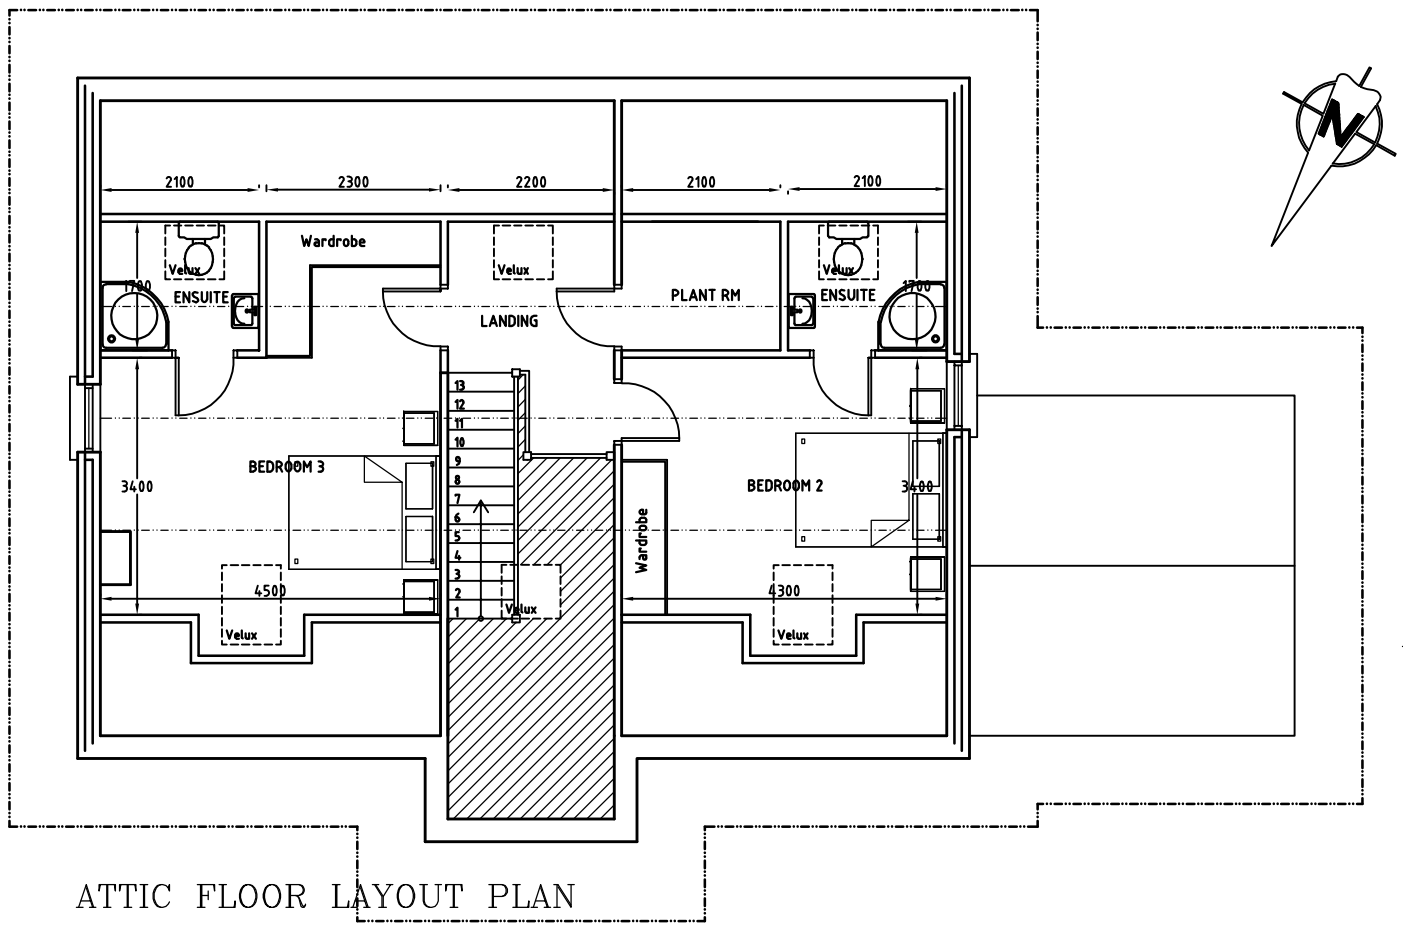

ATTIC FLOOR LAYOUT PLAN

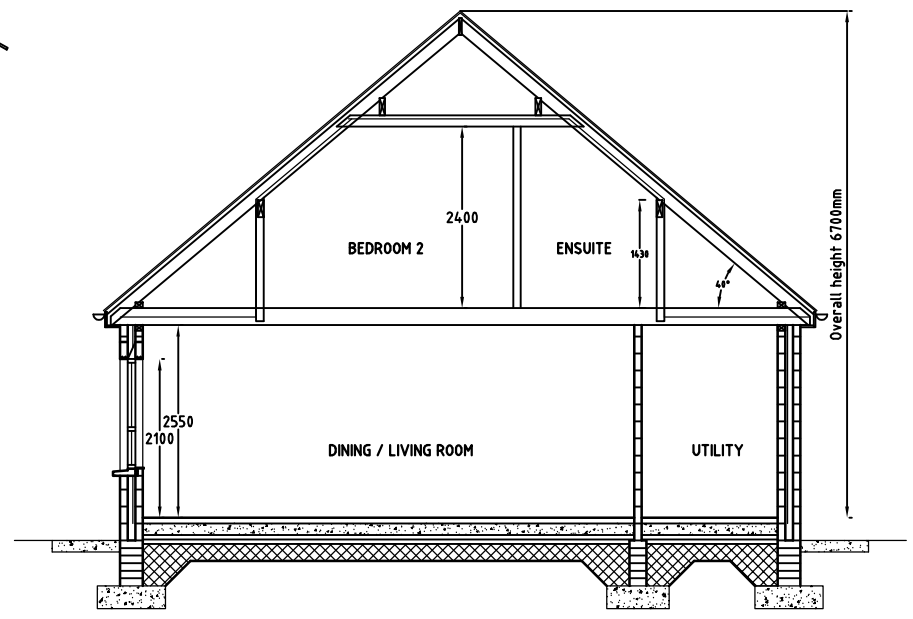

SECTION

SIDE ELEVATION

Job Title
PROPOSED DWELLING HOUSE NO 1
AT
DERRYREEL,
FALCARRAGH, CO. DONEGAL.

Client
SACHA GALLAGHER.

Drawing Title
GENERAL ARRANGEMENT DRAWING.

Drawn by	Scale 1:50 & 1:100	Date SEPT. 2021.
Job Number 21.....	Drg. Number 01.	

MICHAEL FRIEL
Architects & Surveyors
Creeslough, Co. Donegal.
Tel: 074 91 38814
Fax: 074 91 38815
Mob: 087 28 69 658
email: mlfriel@eircom.net
REGISTERED ARCHITECT 2023 RIAI